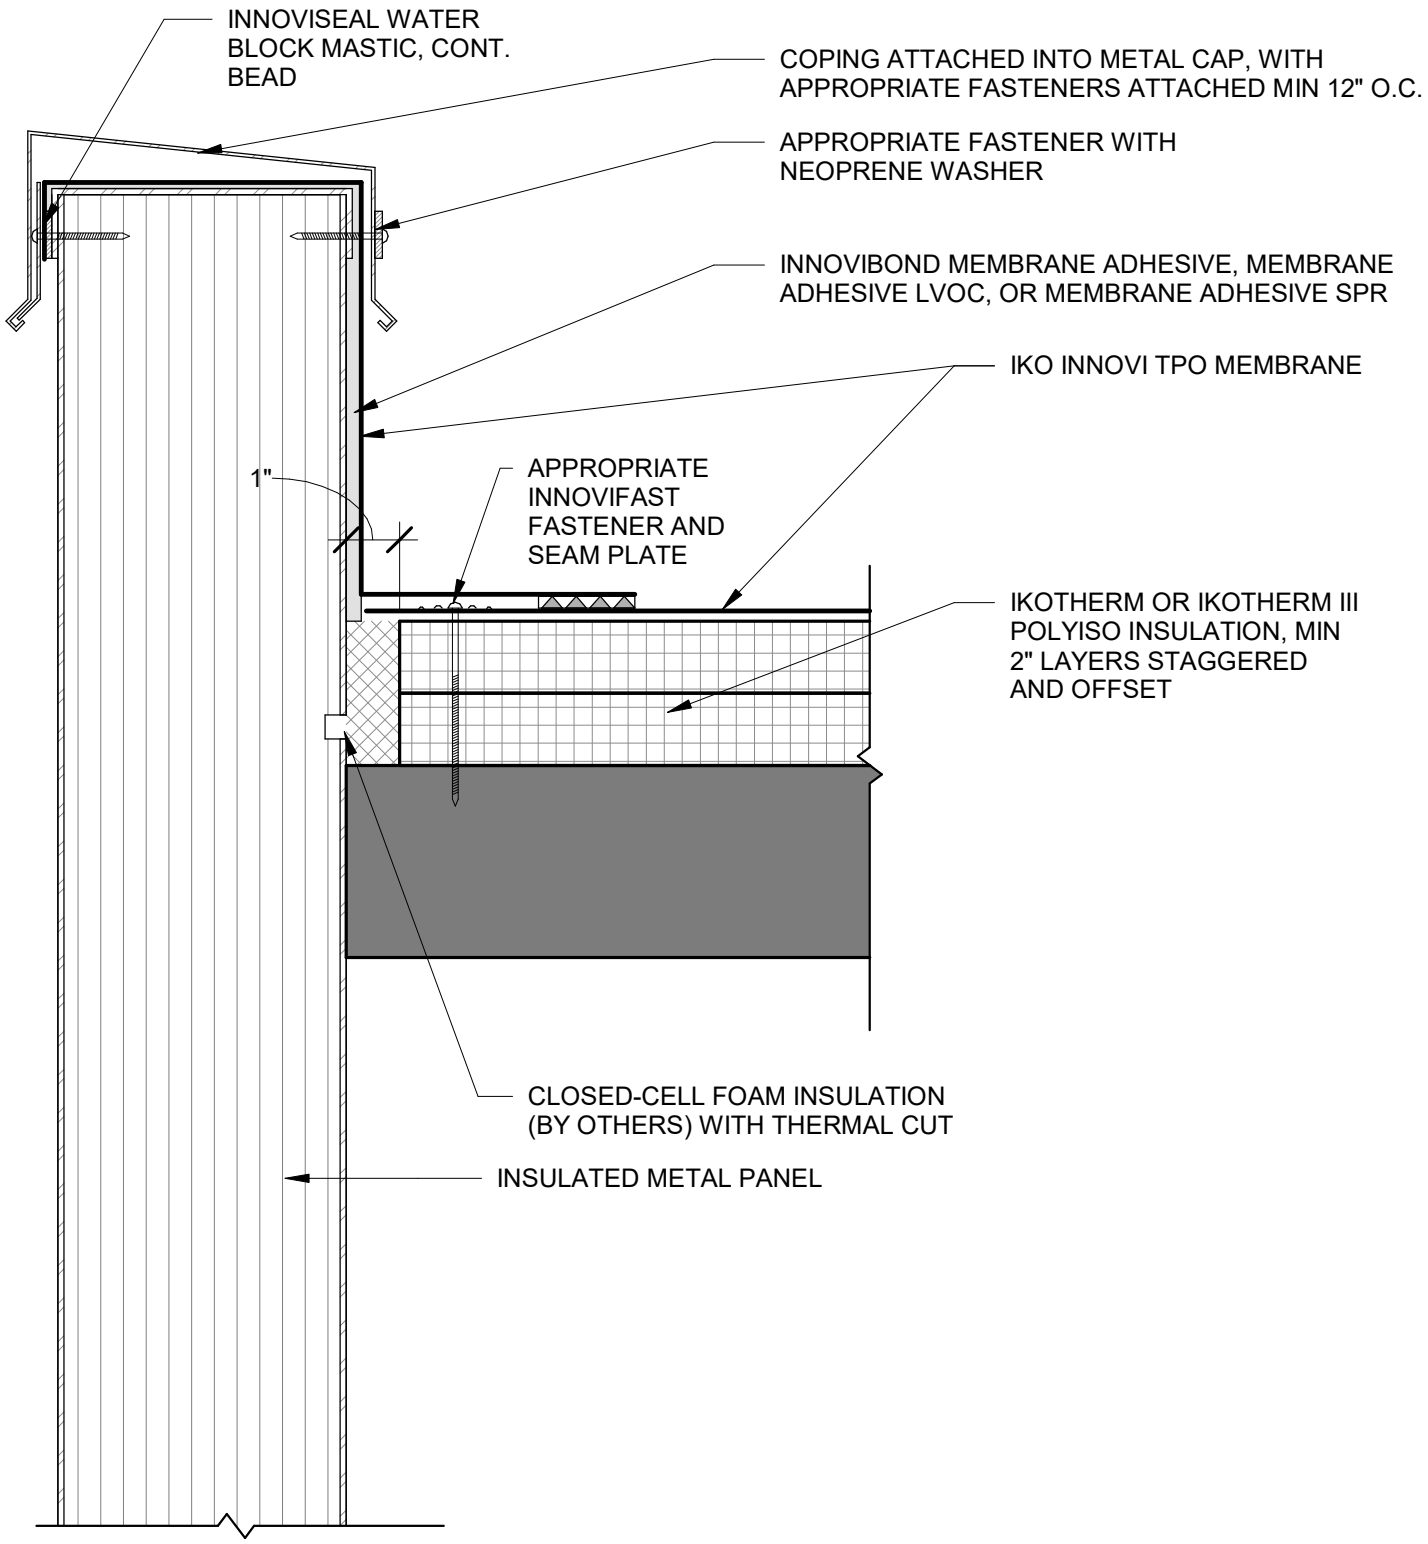

= MIN. 2.0" HEAT WELD

NOT TO SCALE

Title: PARAPET WALL WITH COPING CAP- IMP

Detail Number: T-CS-12

IKO® COMMERCIAL

Specify with Confidence.