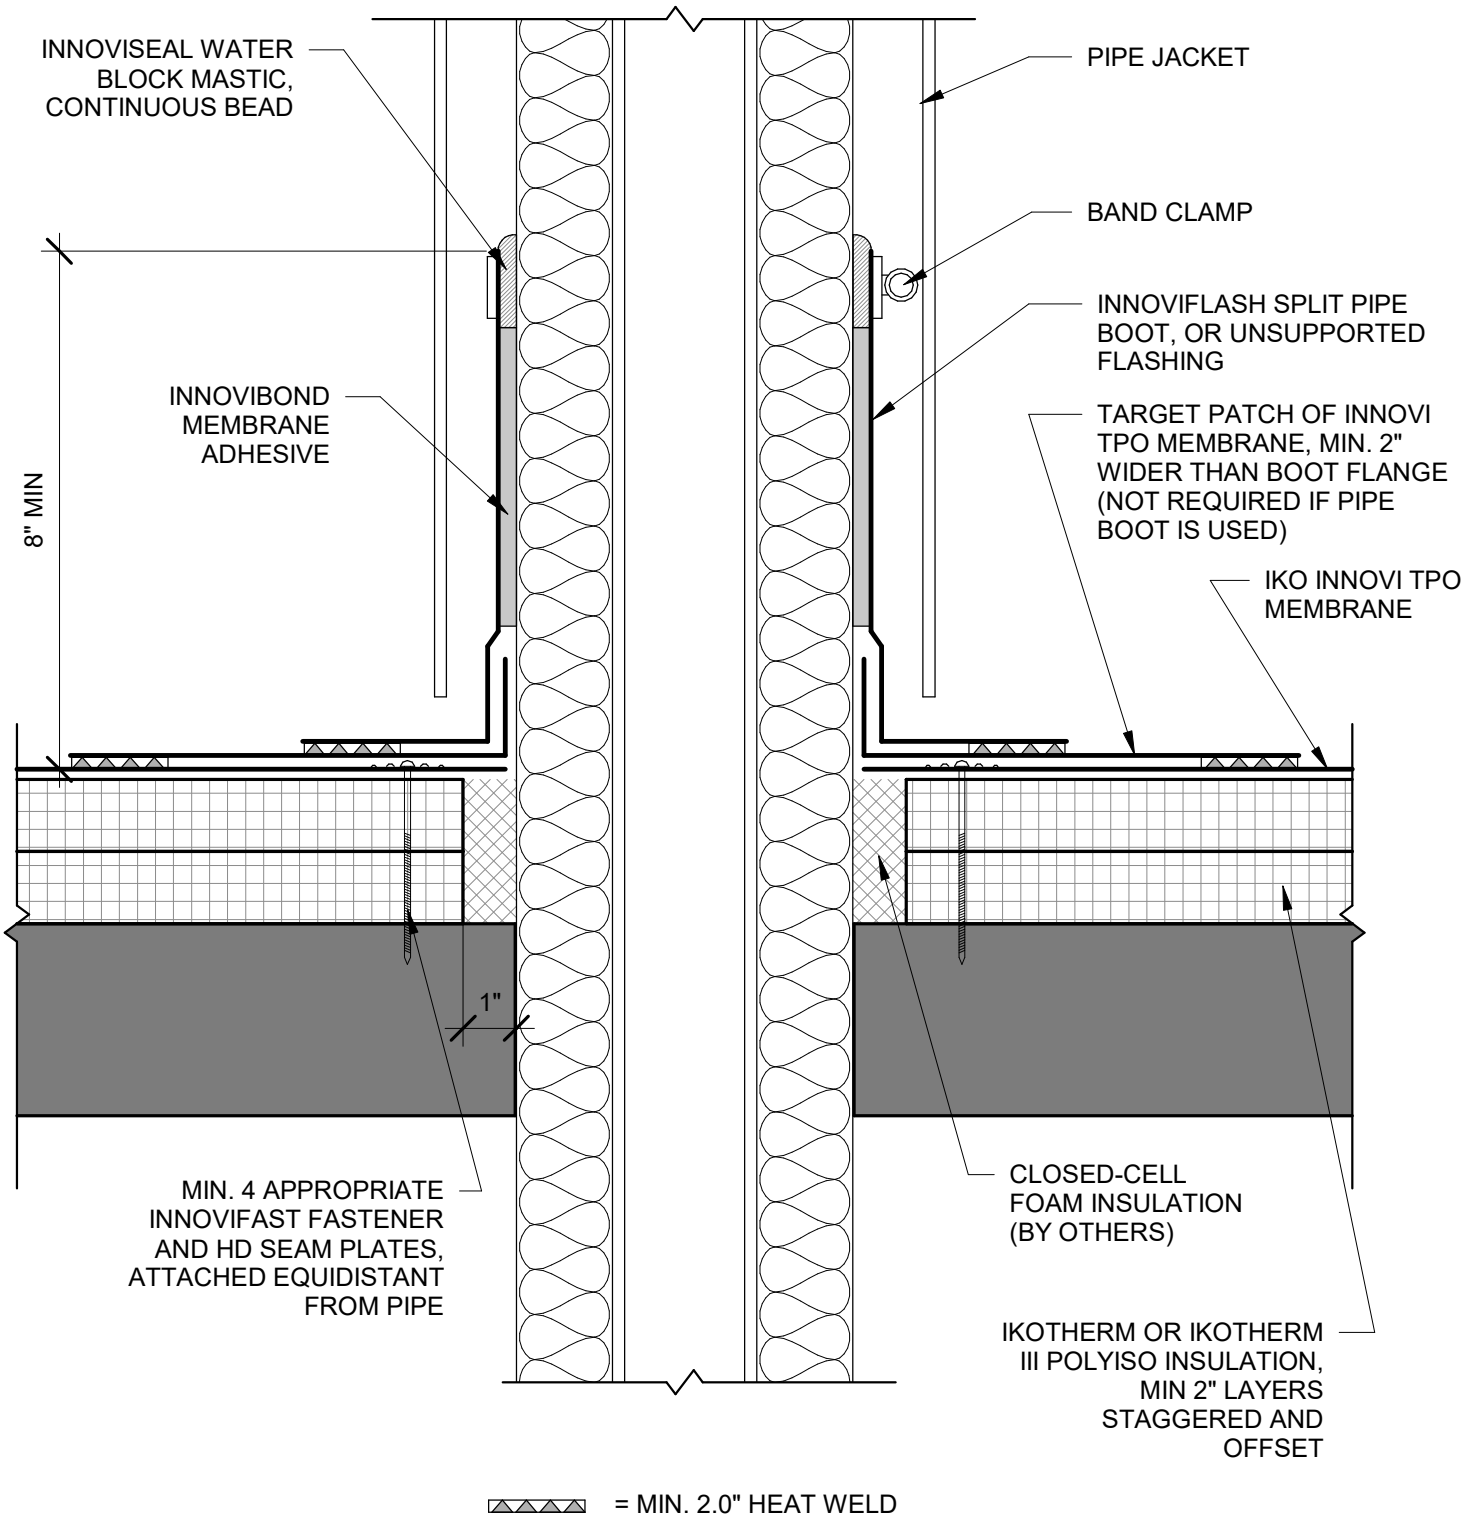

NOT TO SCALE

Title: PENETRATION- INSULATED PIPE FLASHING

Detail Number: T-CS-20

IKO COMMERCIAL

Specify with Confidence.