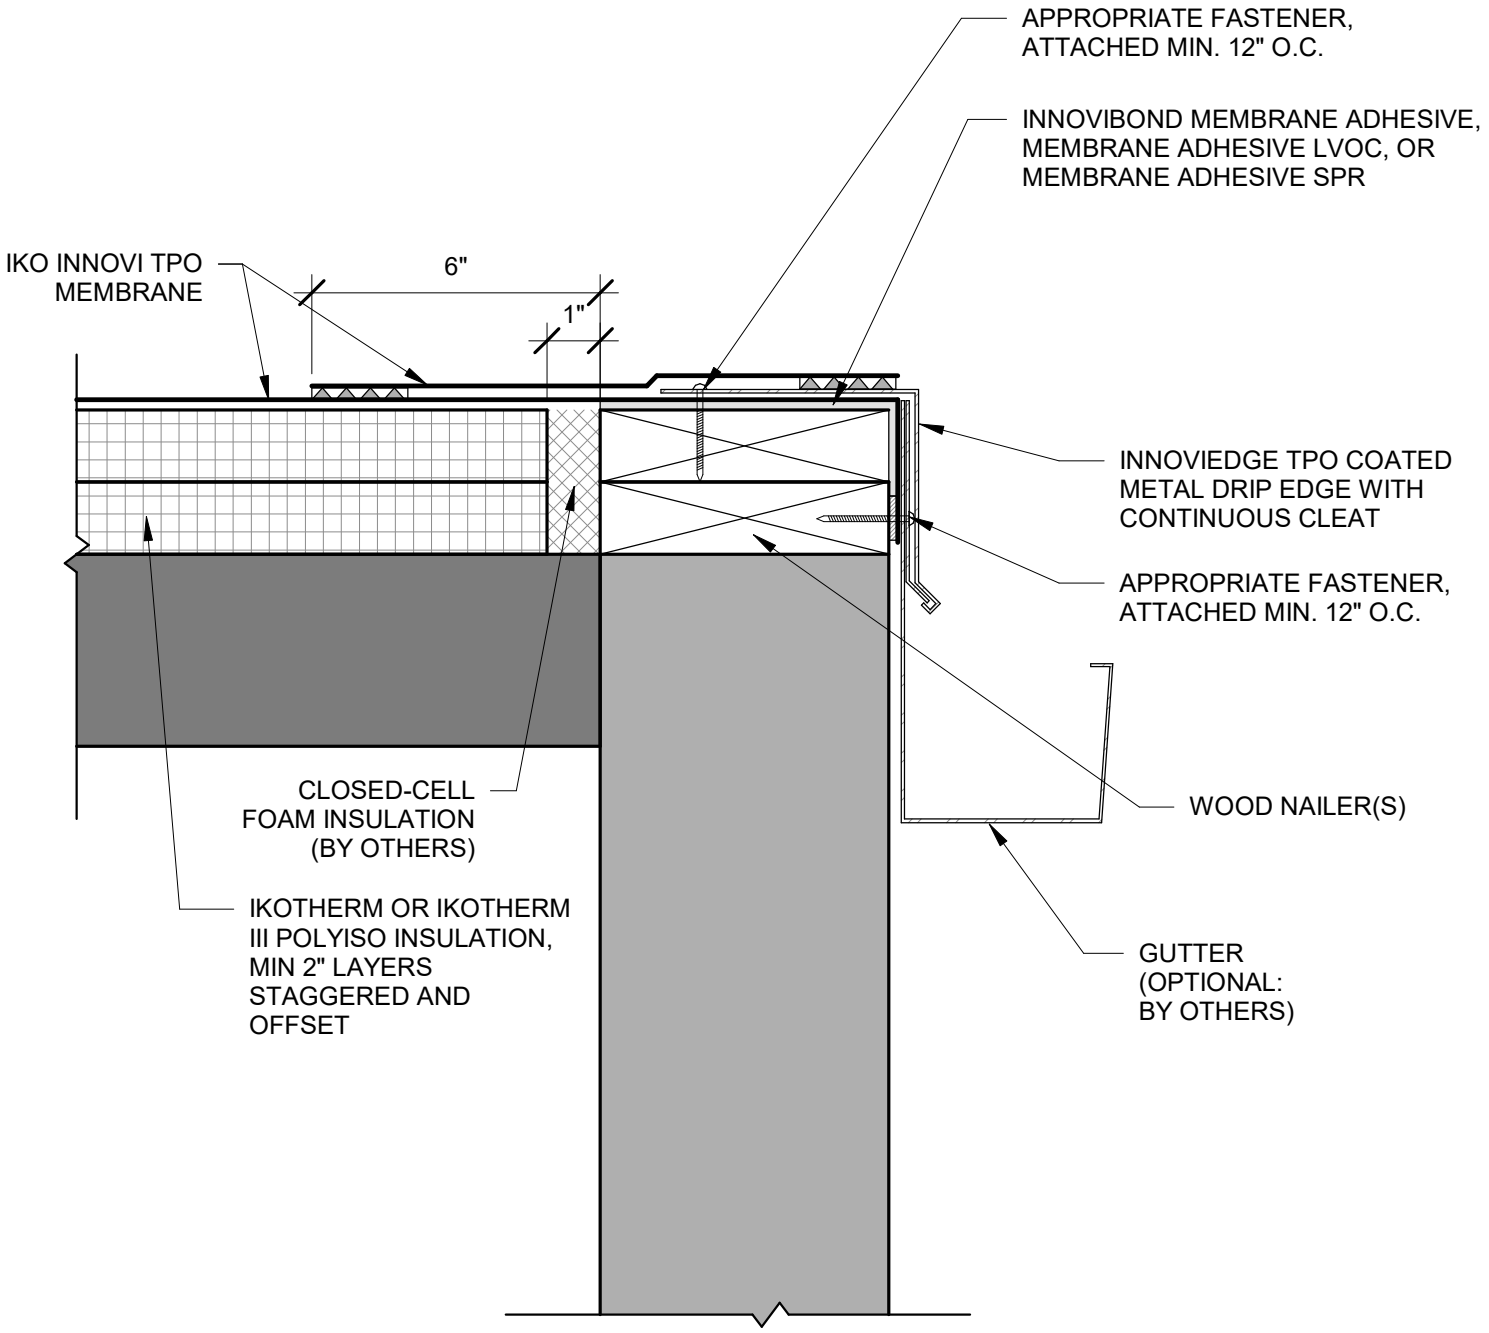

NOT TO SCALE

Title: ROOF EDGE WITH TPO COATED METAL DRIP EDGE	Detail Number: T-CS-5

IKO COMMERCIAL

Specify with Confidence.